

PRIVATE OFFICE SUITES FOR LEASE

27 S. Squirrel Rd

Auburn Hills, Michigan 48326

AVAILABLE	LEASE TYPE	SUITES AVAILABLE	LEASE TERM
110 to 368 SF	All-Inclusive, no CAM	4	12 to 36 Months

About the Property

110–368 SF Private Offices for Individuals or Teams of 2–5. Fully Built-Out — Move-In Ready (Just Bring Furniture). High-Speed Internet with dedicated, private network.

Property Highlights

- Immediate Occupancy Available
- All-Inclusive Rent — No CAM
- Professionals working from
- Firms seeking a polished
- Flexible 12–36 Month Lease
- Modern
- Small teams looking to downsize
- Free Parking — Immediately

Available Suites

Suite	Size
101a	153 SF
101b	110 SF
101c	110 SF
102	368 SF

Floor plans follow at the back of this flyer.



Samuel A. McLean
Vice President
248.935.7237
sam@team-core.com



Kevin N. Tamer
Vice President / Associate Broker
734.624.3729
knt@team-core.com



Spencer T. Wittebort
Associate
248.885.4668
stw@team-core.com

Team CORE, LLC
248.710.8000
team-core.com


27 S. Squirrel Rd

Auburn Hills, Michigan | Office For Lease







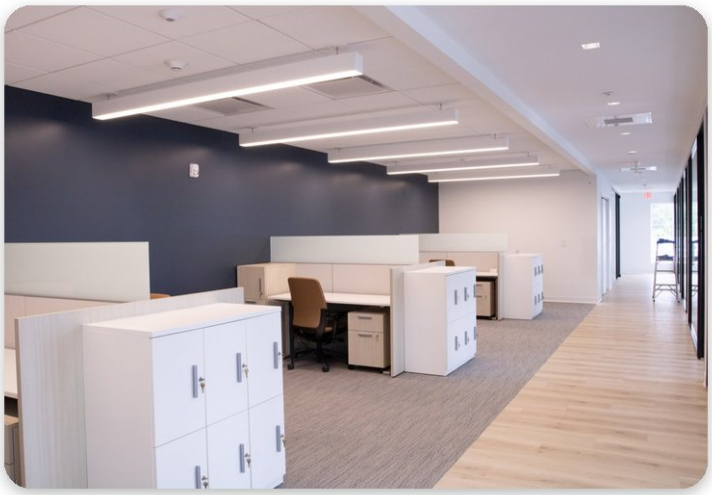





Samuel A. McLean
Vice President
248.935.7237
sam@team-core.com



Kevin N. Tamer
Vice President / Associate Broker
734.624.3729
knt@team-core.com



Spencer T. Wittebort
Associate
248.885.4668
stw@team-core.com

Team CORE, LLC
248.710.8000
team-core.com

27 S. Squirrel Rd

Auburn Hills, Michigan | Office For Lease









Samuel A. McLean
Vice President
248.935.7237
sam@team-core.com



Kevin N. Tamer
Vice President / Associate Broker
734.624.3729
knt@team-core.com




Spencer T. Wittebort
Associate
248.885.4668
stw@team-core.com

Team CORE, LLC
248.710.8000
team-core.com

27 S. Squirrel Rd

Auburn Hills, Michigan | Office For Lease

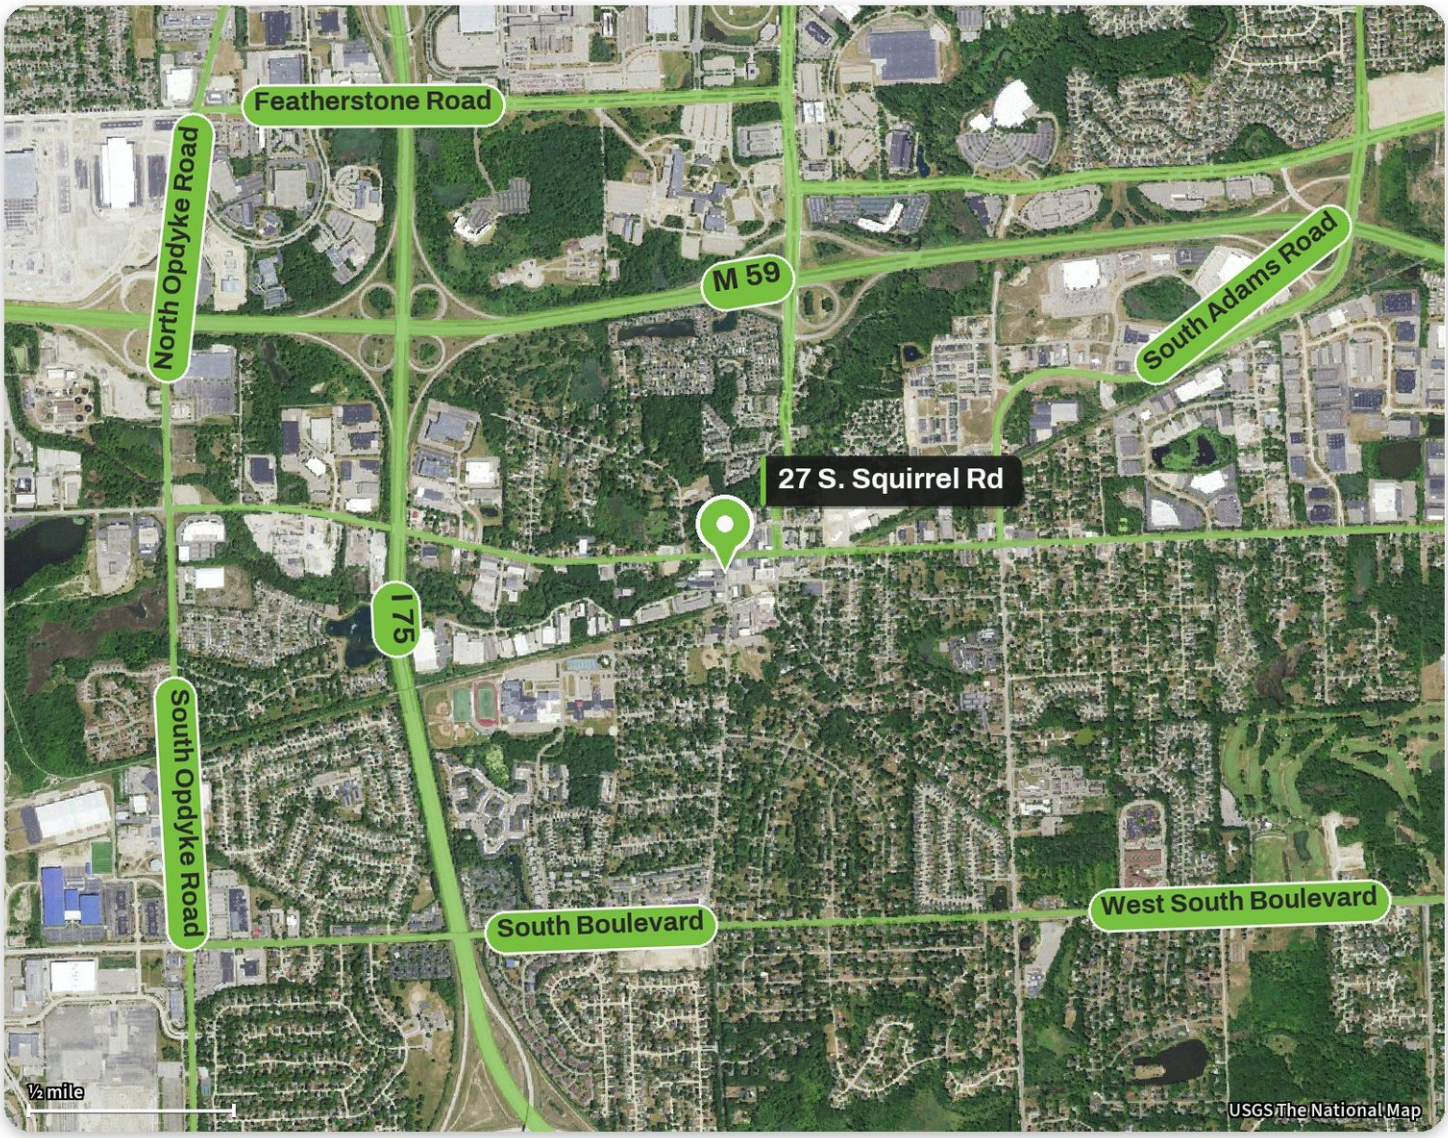

Location

27 S. Squirrel Rd sits in Auburn Hills, with quick access to the surrounding Oakland County business corridor and the dining, services and amenities that go with it.

Ready When You Are

Currently available 110 to 368 SF, suites available 4. Team CORE owns, manages and leases across Southeast Michigan, so tours, questions and paperwork are handled by the same team.

Schedule a tour

248.710.8000



Samuel A. McLean
Vice President
248.935.7237
sam@team-core.com



Kevin N. Tamer
Vice President / Associate Broker
734.624.3729
knt@team-core.com



Spencer T. Wittebort
Associate
248.885.4668
stw@team-core.com

Team CORE, LLC
248.710.8000
team-core.com



DO NOT SCALE

TEAM CORE
consultants of real estate

27 S. Squirrel Rd
Auburn Hills, MI 48326

108 SF
For More Information Please Call:
248.710.8000

NORTH